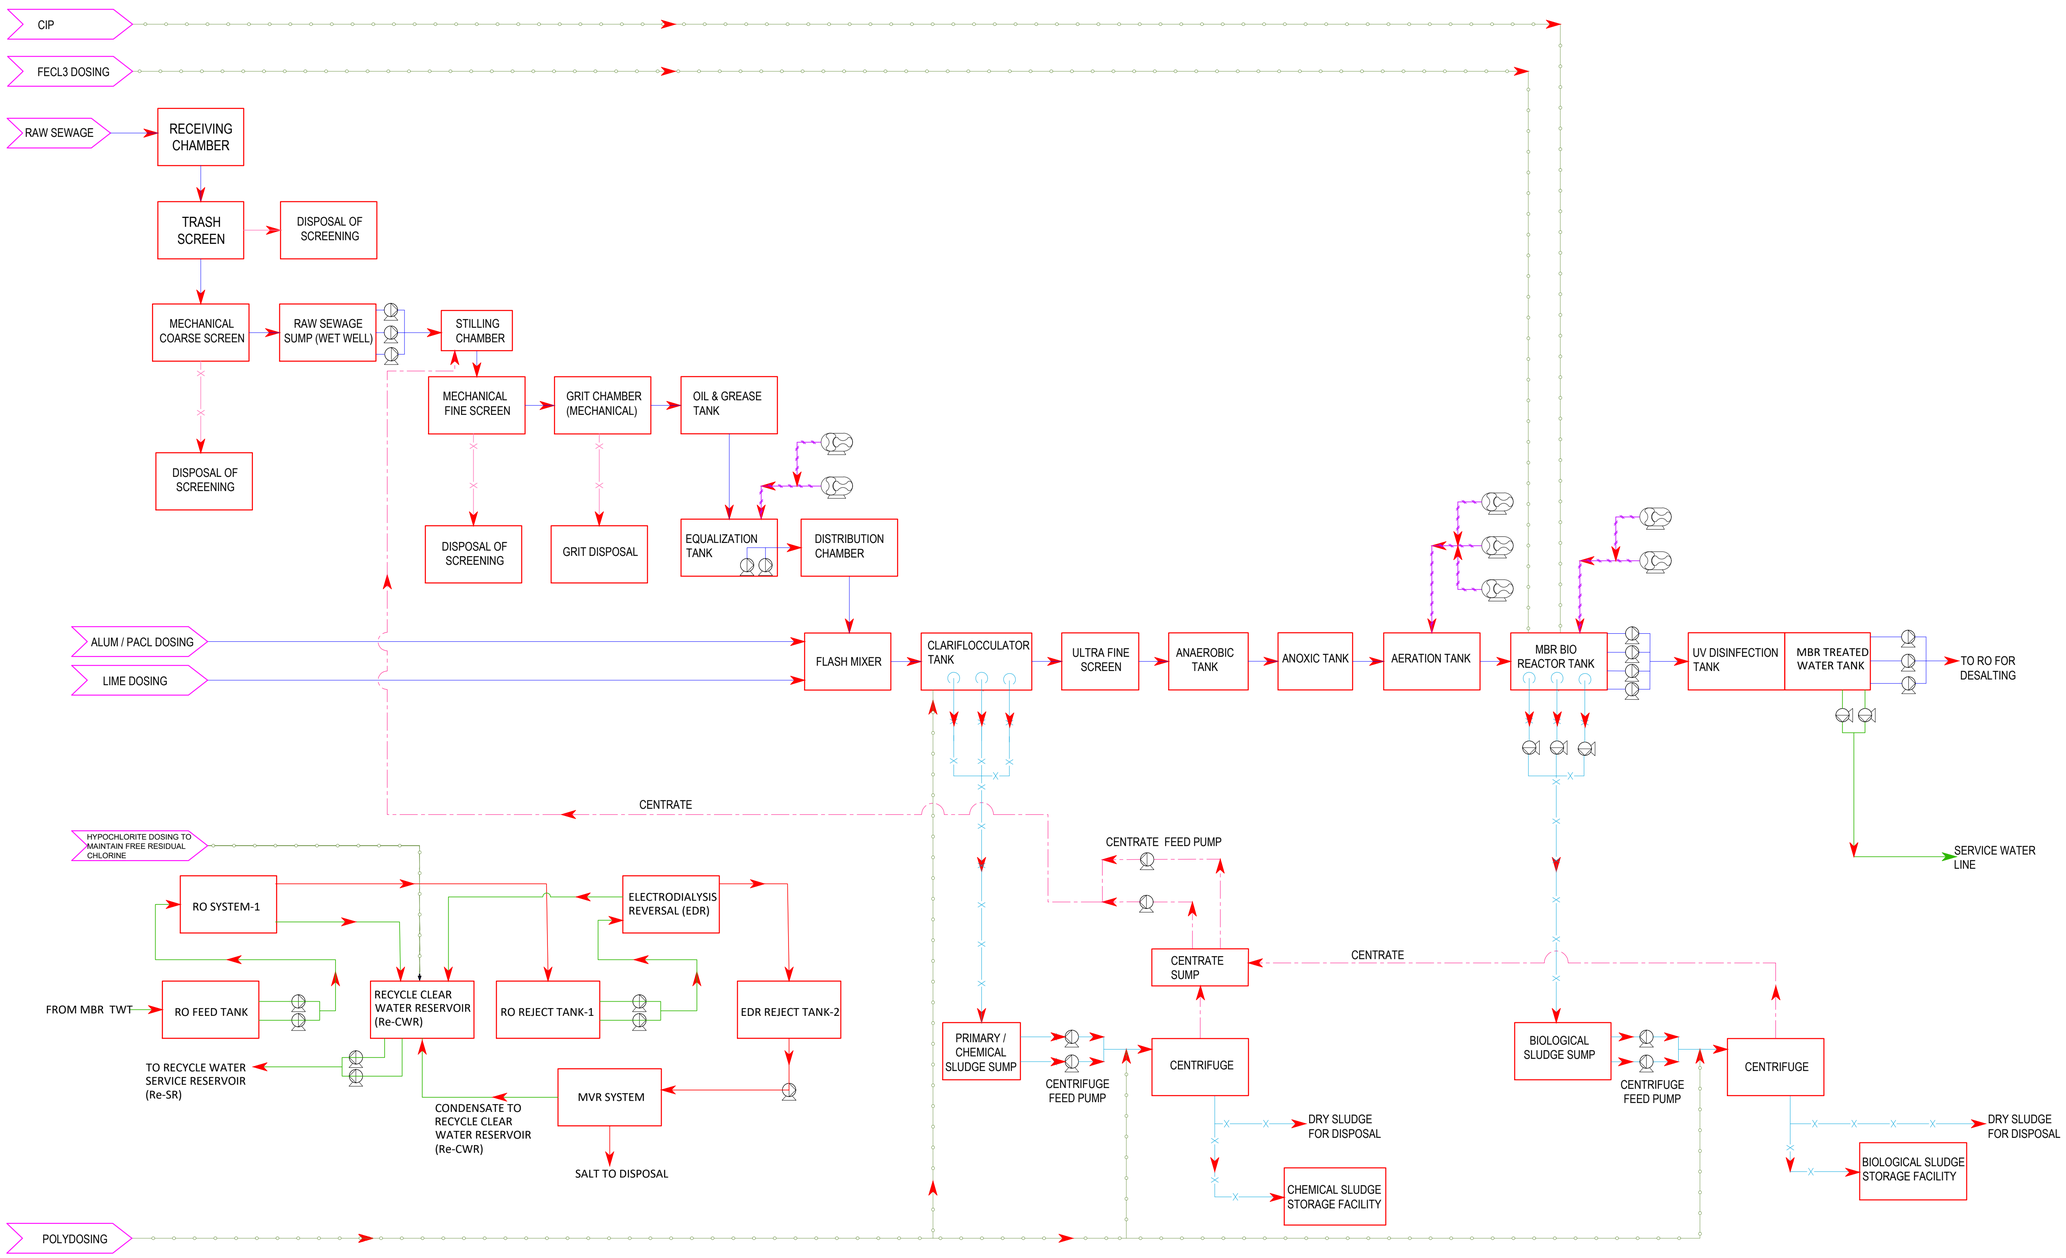

LEGEND:-

- SEWAGE LINE
- TREATED SEWAGE LINE
- CHEMICAL LINE
- AIR LINE
- SLUDGE LINE
- SUPERNATANT/CENTRATE LINE
- DISPOSAL OF SCREENING & GRIT
- RO REJECT
- PUMP
- BLOWER

FOR TENDER

CLIENT

MAHARASHTRA INDUSTRIAL TOWNSHIP LTD (MITL)

PROJECT

Design, Build and Commissioning of 7 MLD Common Effluent Treatment Plant (CETP) and 0.5 MLD Package Sewage Treatment Plant (STP) at DPIA on EPC basis with 4 years Operation and Maintenance - Package B

TITLE

PROCESS FLOW DIAGRAM FOR 7.0 MLD COMMON EFFLUENT TREATMENT PLANT

PROJECT CODE: DI1628	STATUS: ISSUED FOR TENDER		DATE: 18.12.2024
SHEET NO: 01 OF 01	SCALE: NTS	DWG SIZE: A1	REV NO: R0

DRAWING NO:

MITL-DPIA-PKG B- PFD-01